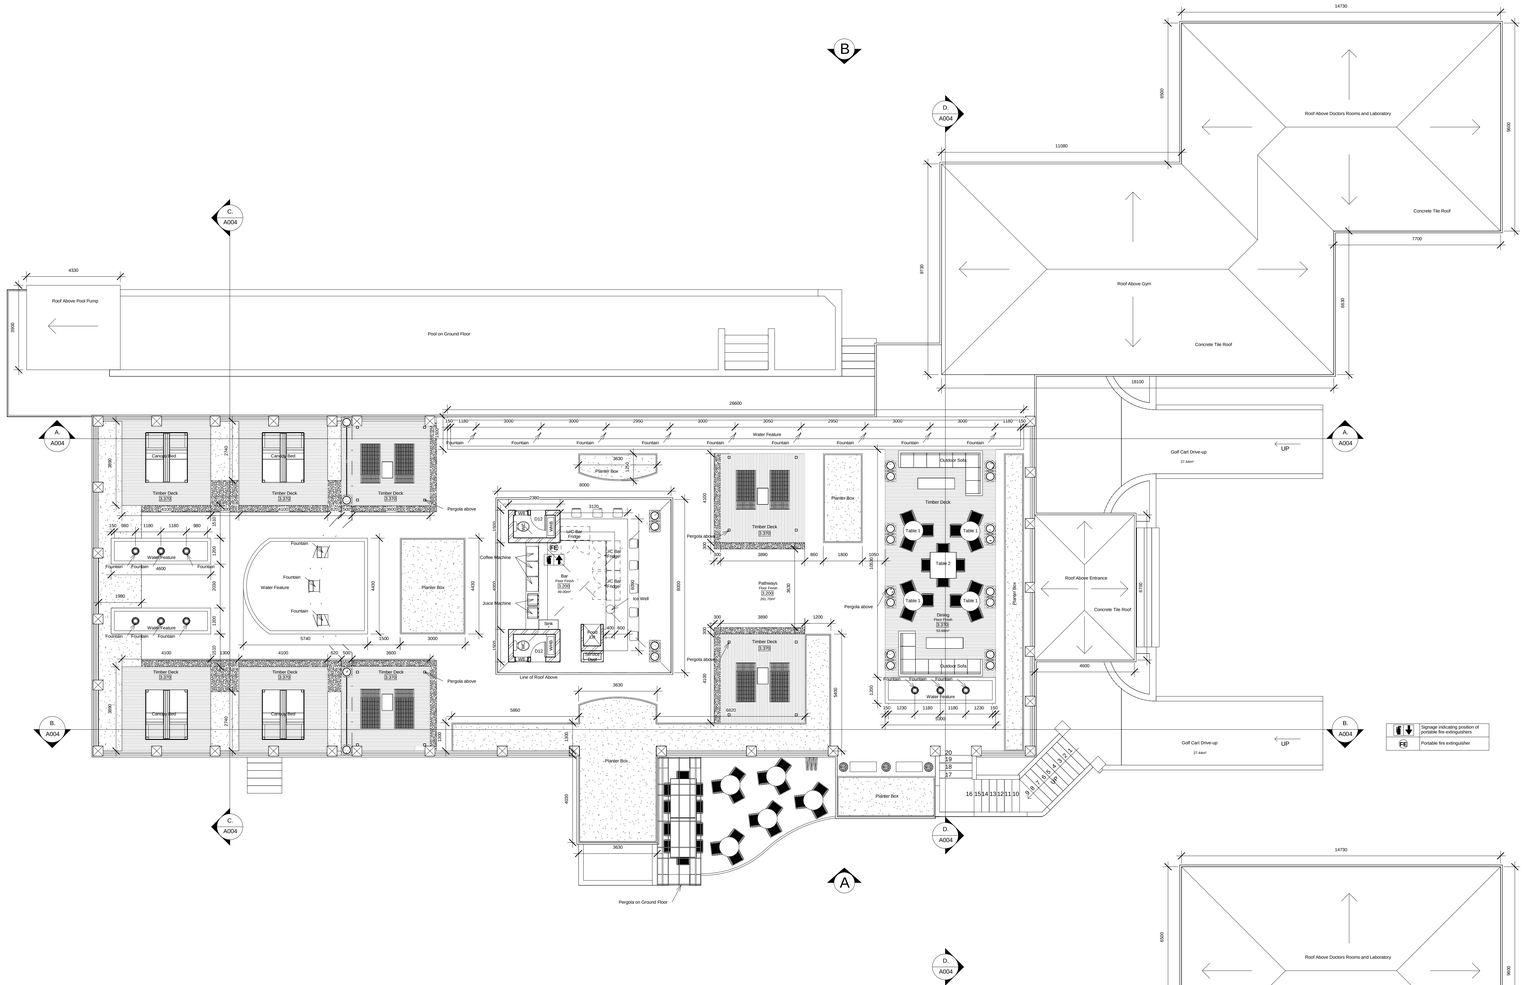

First Floor General Layout Plan

Scale 1:100

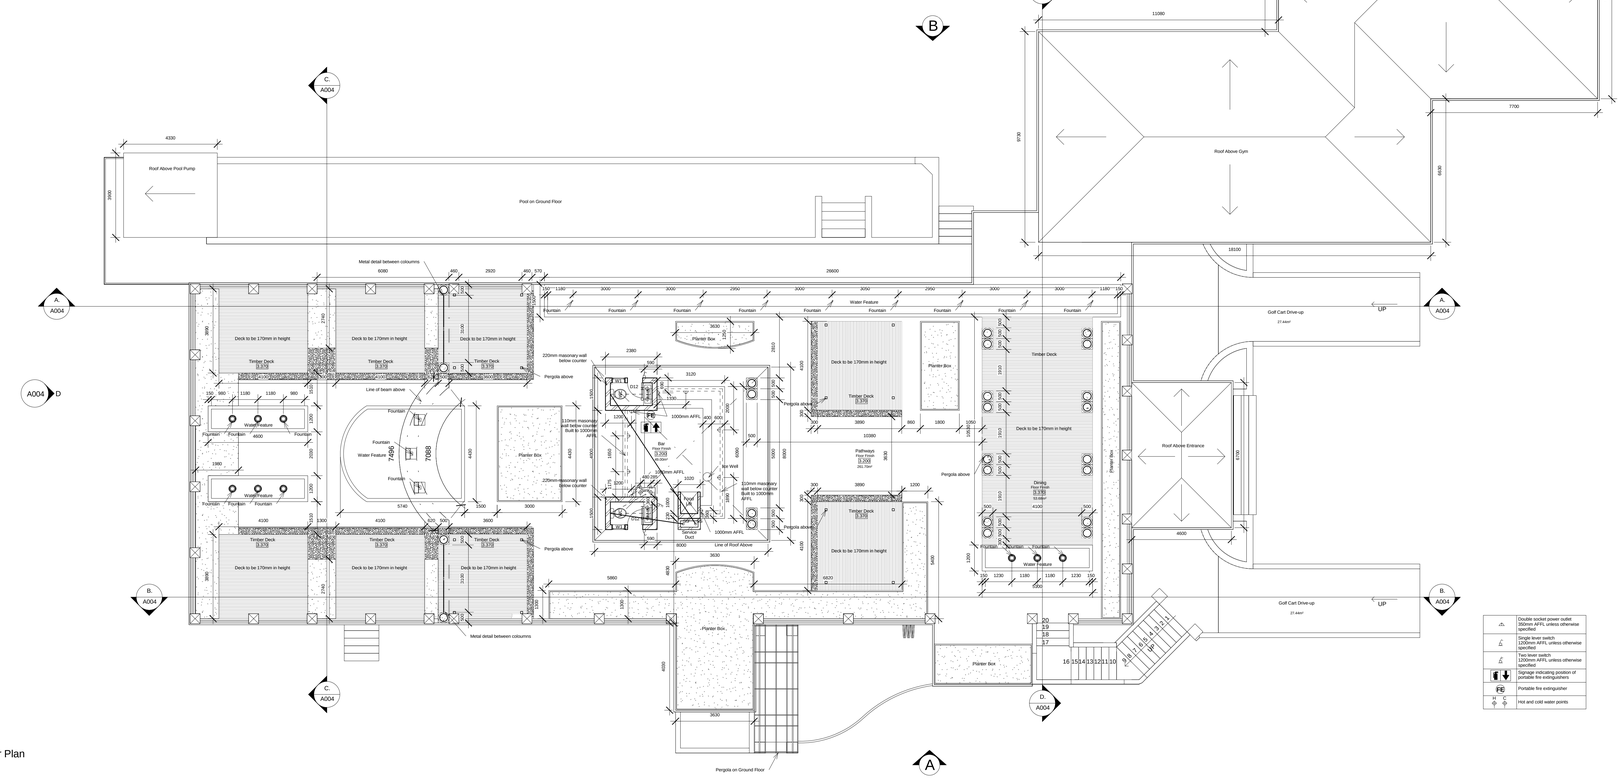

First Floor Floor Plan

Scale 1:100

Notes:

Each contactor and subcontractor will be held responsible for the structual stability of all components and ascertain that the main structure is capable of supporting all loads applied thereto

All the required permissions must be obtained from relevant parties by contractors and subcontractors before commencing with work

All architects and engineers will be held responsible for the assurance of the structural stability and integrity of the structure/structures

House of Gargoyle

Francis NANA Nana Djomou

First Floor

Site Address	Bangou, Cameroon
Issue Date	22/10/2016
	A002
Approved By	-
Scale	1 : 100